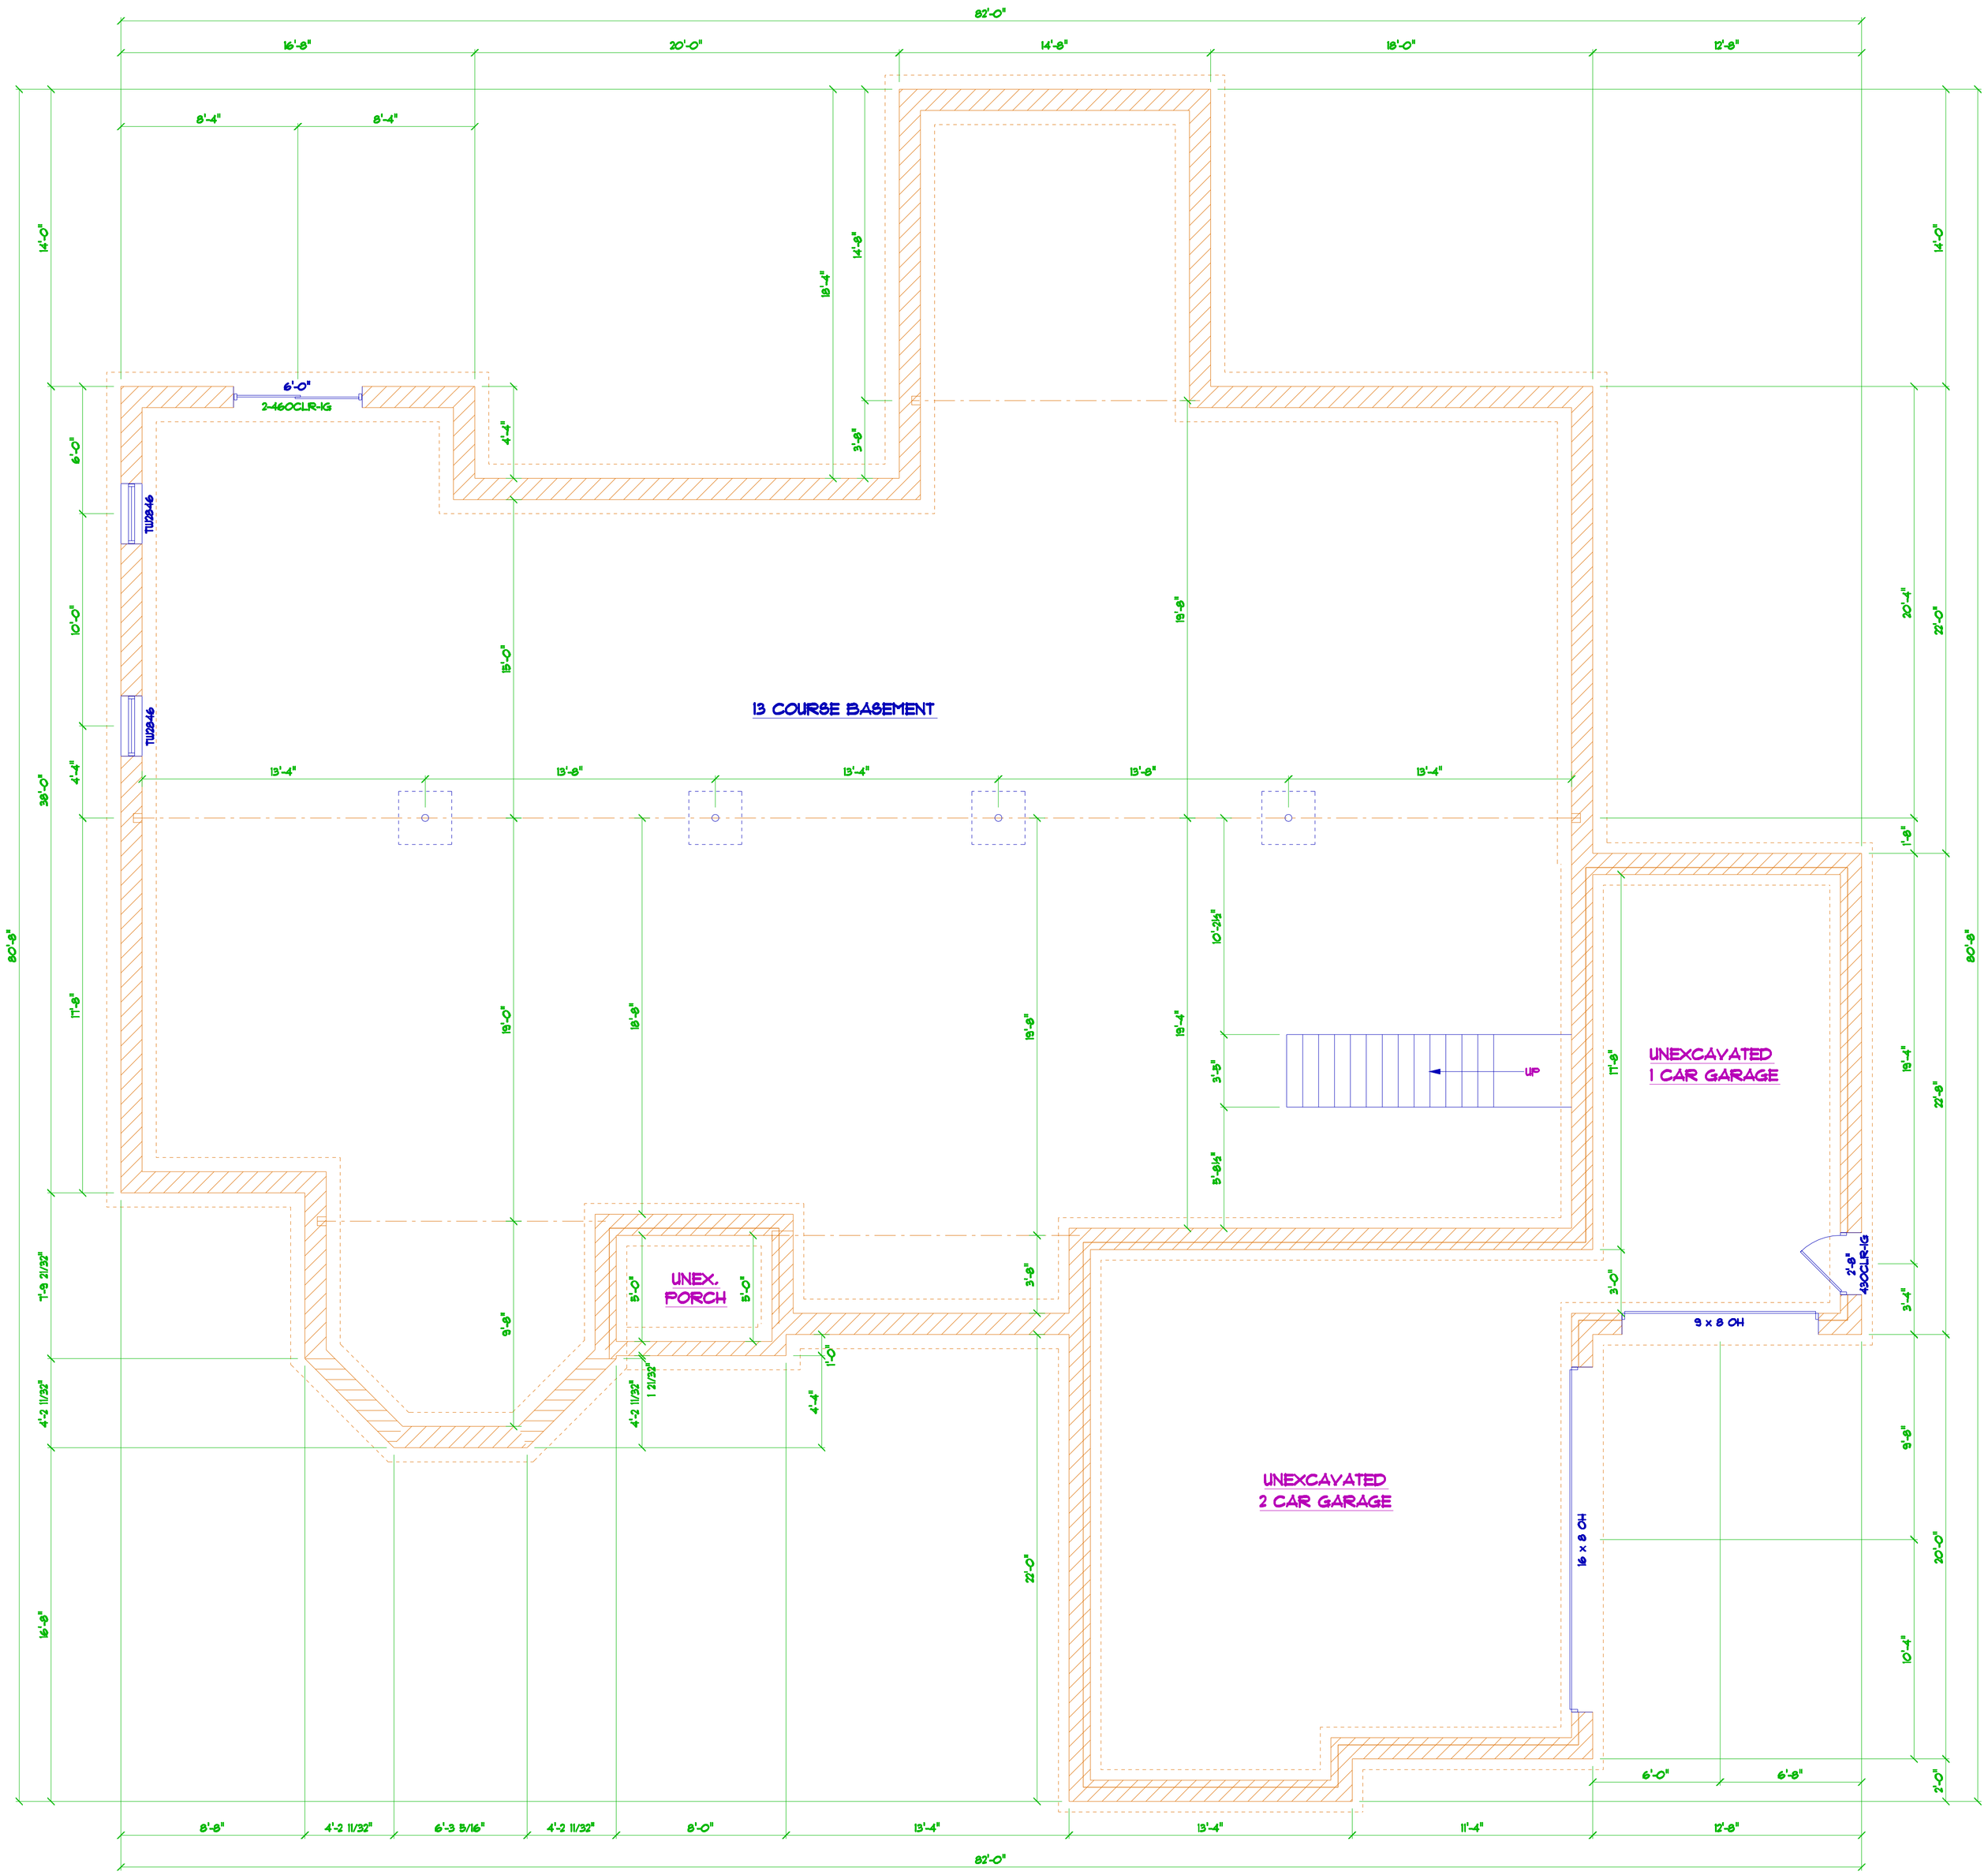

FOUNDATION PLAN

1/4" = 1'-0"

MILLER HOMES, L.L.C.
CUSTOM HOMES
DESIGNERS/BUILDERS
P.O. BOX 212 KIDRON, OHIO 44636
330-857-0161

MH MILLER HOMES

NOTES

DATE	8/1/06
1ST FLOOR	2938 SQFT
2ND FLOOR	SQFT
LOWER LEVEL	SQFT
TOTAL	2938 SQFT
GARAGE	880 SQFT
BONUS	SQFT
DESIGNER	TAB
JOB NO.	06-

LOT #81-BELCREST
POINTE AT WILLANDALE
SUGARCREEK, OHIO
44681
330-857-0161

SHEET NO.
4 OF 6